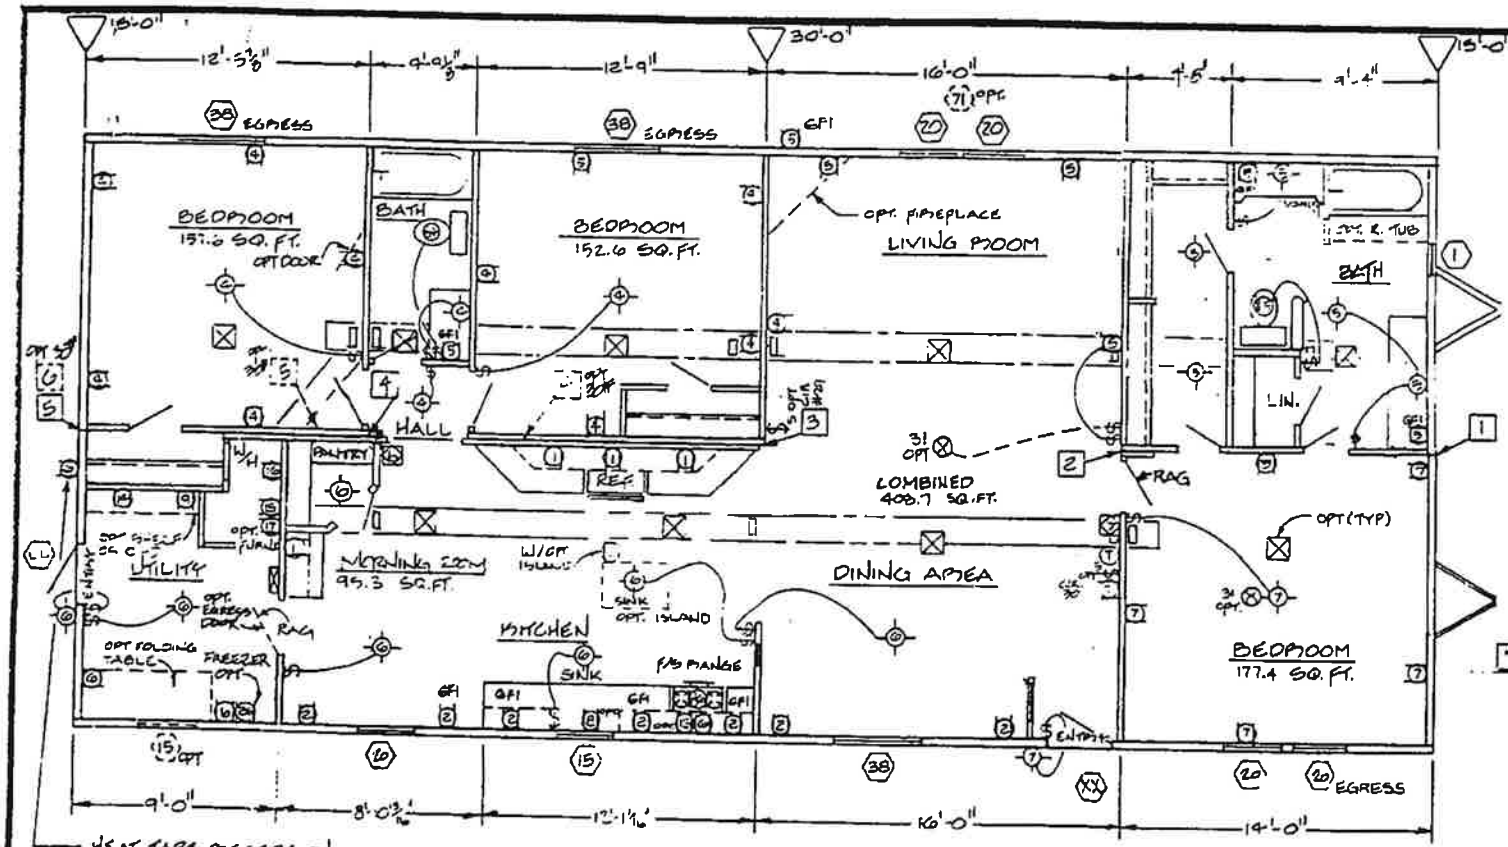


RADCO

FEDERAL MANUFACTURED HOUSING CONSTRUCTION & SAFETY STANDARDS

DEC 02 1996

4

APPROVED

MIN. PIER LOADS (LBS)	WZ1 UPLIFT	30#L.L. 10#D. 108" MAX.		TRIB LOAD	
5100	16'-3" 4"	1	A	7'-6"	
			B		
9000		2	A	15'-0"	
			B		
8000	30'-0" G-2	3	A	13'-3 1/2"	6
			B		
5900		4	A	9'-10"	5
			B		
5800		5	A	9'-8 1/2"	5
			B		
4000	16'-3" 4"	6	A	5'-8"	32
			B		

* Indicates 2" Bearing is required

MIN. PIER LOADS (LBS)	WZ1 UPLIFT	20#L.L., 10#D.L. 108" MAX.		TRIB LOAD	POST NO.
3900	16'-3" 4"	1	A	7'-6"	32
			B		
6900		2	A	15'-0"	5
			B		
7700	20'-0" G-2	3	A	10'-0"	6
			B		
6900		4	A	13'-0"	6
			B		
3500	16'-3" 4"	5	A	6'-9"	32
			B		

* Indicates 2" Bearing is required

WINDOW/DOOR SCHEDULE

NO	SIZE	DESCRIPTION	GLAZ	VENT	NO	SIZE	DESCRIPTION	GLAZ	VENT
1	19"x40"	V. SLIDER	3.0	1.6	LL	34"x80"	BLANK	—	—
15	30"x27"	V. SLIDER	4.5	2.3	XX	34"x80"	DOOR	—	—
20	30"x52"	V. SLIDER	10.1	5.0					
38	40"x52"	V. SLIDER	14.8	7.1					
71	6'-0"x6'-3"	SGD SAFETY	32.5	16.2					

LEGEND:

- SEE ELECT CIR SPECS
- S SWITCH
- LIGHT FIXTURE
- THERMOSTAT
- EXHAUST & CEIL FAN
- SMOKE DETECTOR
- DOOR BELL TRANSFORMER
- MAIN DISTRIBUTION PANEL
- SUPPLY AIR GRILLE/REG 4 x 10 TYP
- AIR SUPPLY
- CEILING REGISTER
- SHEARWALL
- SUPPORT POST
- RAG RETURN AIR GRILLE

FLEETWOOD ENTERPRISES INC

SALES LINE

SCALE 3/16" = 1'-0"

TITLE WICO-84 WZ1 FLOOR PLAN
A 13'-8"x66'-0" B 13'-5"x60'-0"


DRAWN BY: JB

DATE 11/25/96


GREEN HILL 460038

SHT 1 OF 1


REV I

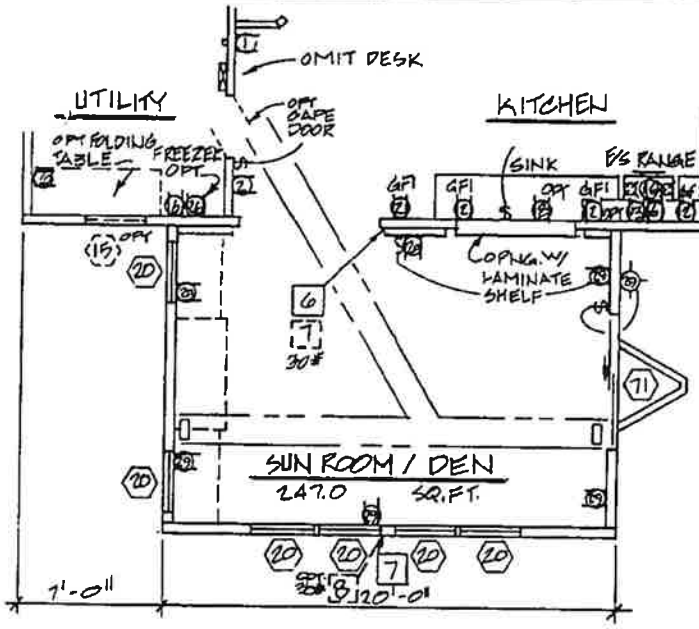



OPT. SUN ROOM/DEN

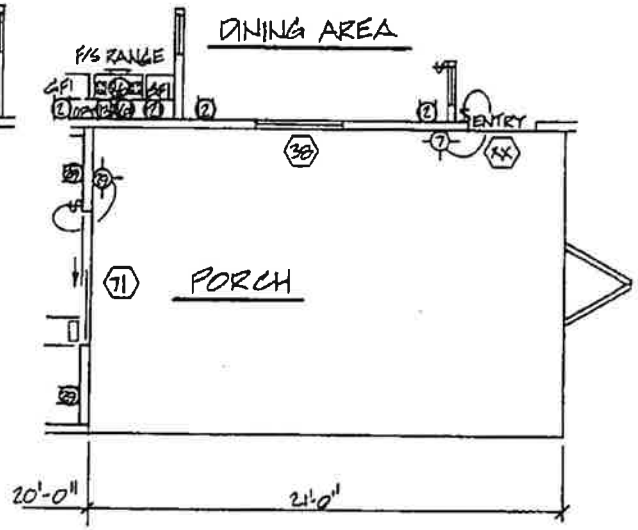

OPT PORCH

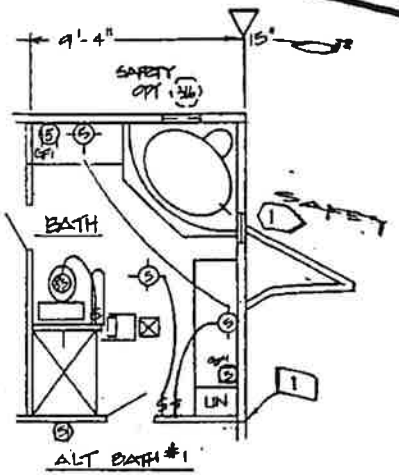

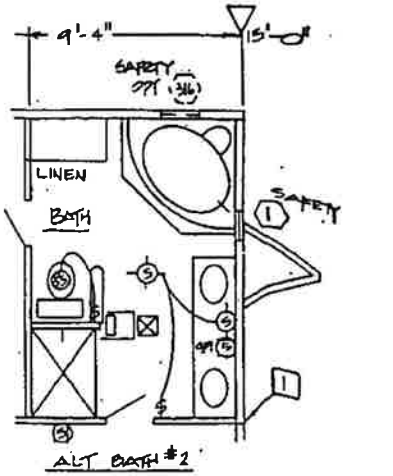

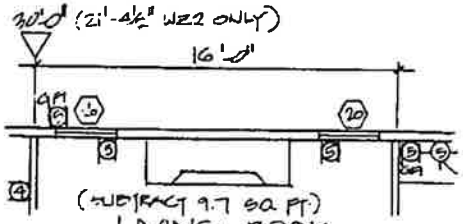

OPT. FIREPLACE

RADCO

FEDERAL MANUFACTURED HOUSING CONSTRUCTION & SAFETY STANDARDS

JUL 17 1996

4

APPROVED

30# WZ1 ONLY

MIN. PIER LOADS (LBS)	WZ1&2 UPLIFT	10# w/o 10#/ft 10# MAX	TRIB LOAD	POST NO.	MIN. PIER LOADS (LBS)	WZ1 UPLIFT	30# w/o 10#/ft 10# MAX	TRIB LOAD	POST NO.
3000		6C		**	3300		7C		**
3400		7C		**	3300		8C		**

WINDOW/DOOR SCHEDULE

NO.	SIZE	DESCRIPTION	GLAZ	VENT	NO	SIZE	DESCRIPTION	GLAZ	VENT
316	20"x20"	OCTAGON	1.66	—					
					71	6'-0"x6'-3"	SGD SAFETY	32.5	16.2

LEGEND:

- SEE ELECT CIR SPECS.
- SWITCH
- LIGHT FIXTURE
- THERMOSTAT
- EXHAUST & COIL FAN
- SMOKE DETECTOR
- DOOR BELL TRANSFORMER
- MAIN DISTRIBUTION PANEL
- SUPPLY AIR GRILLE/REG 4 x 10 TYP
- AIR SUPPLY
- CEILING REGISTER
- SHEARWALL
- SUPPORT POST
- RAG — RETURN AIR GRILLE

FLEETWOOD ENTERPRISES, INC

SALES LINE:

SCALE 3/16" = 1'-0"

TITLE: WIND-84 FLOOR PLAN OPTS #1 WZ1 & OPT WZ2

DRAWN BY BM

DATE 7/15/96

GREEN 4-__ 46038

SHT 1 OF 1

REV H

E-H-024 2/87