
PROPERTY LOCATED AT: 1412 MULBERRY STREET
TEAGUE, TEXAS 75860

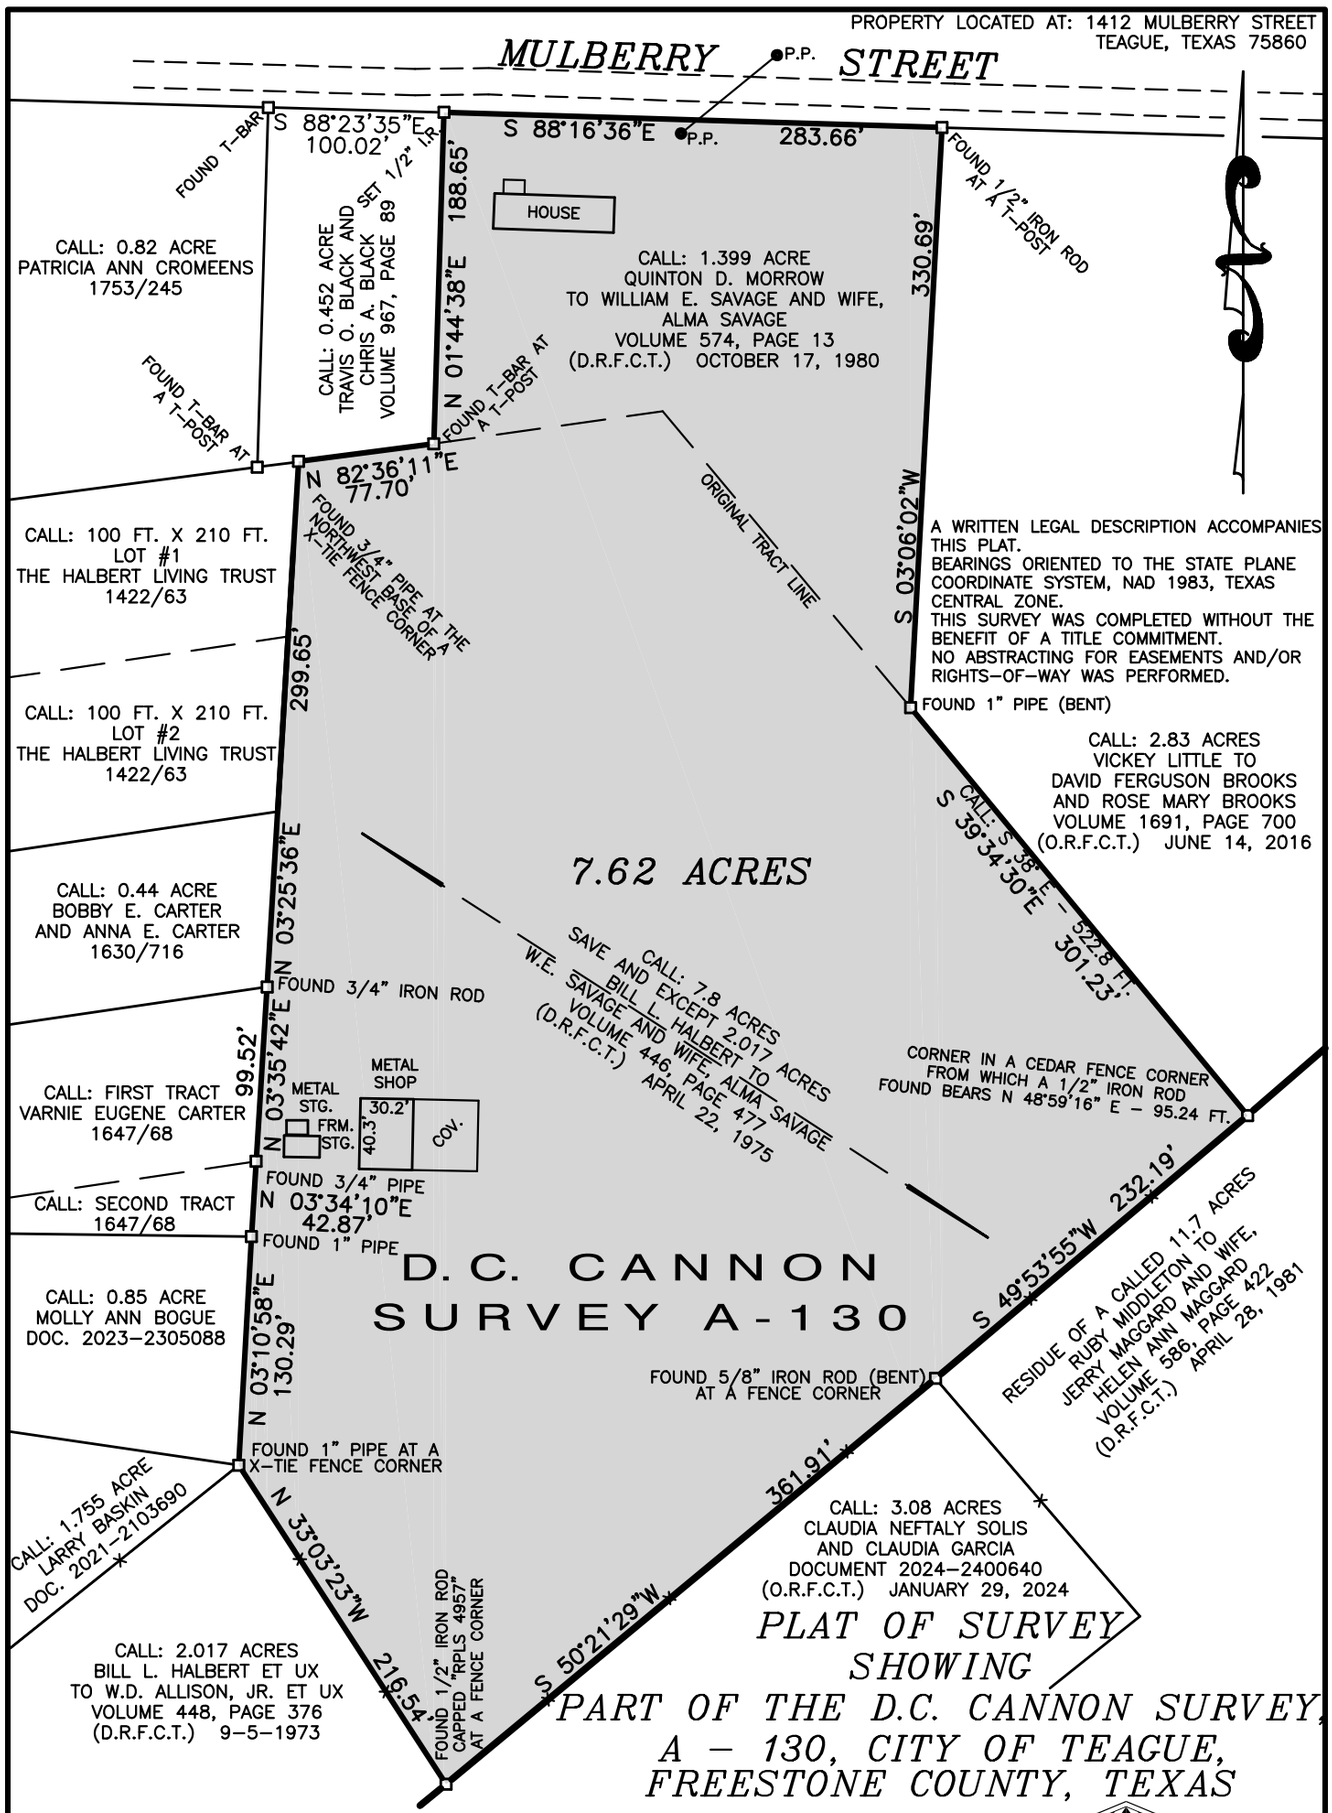

PLAT OF SURVEY SHOWING

PART OF THE D.C. CANNON SURVEY, A - 130, CITY OF TEAGUE, FREESTONE COUNTY, TEXAS

I, James C. Williford, Registered Professional Land Surveyor No. 5973, do hereby certify that the plat shown hereon was prepared from an actual survey made on the ground under my direction and supervision.

STATE OF TEXAS
REGISTERED
JAMES C. WILLIFORD
5973
PROFESSIONAL
LAND SURVEYOR

RE: 14-051
& 16-080

JAMES C. WILLIFORD REGISTERED PROFESSIONAL LAND SURVEYOR NO. 5973

WLS
WILLIFORD LAND SURVEYING
FIRM REGISTRATION NO. 10082500
P.O. BOX 1266 MEXIA, TEXAS 76667
TELEPHONE: (254)-747-2331

DRAWN BY: C. WILLIFORD	CHECKED BY: ******
DATE: MAY 8, 2026	FLD. BOOK: ******
SCALE: 1" = 100 FT.	JOB NO.: 26-063