
Thomas Middleton Survey, A-420
Freestone County, Texas

#2

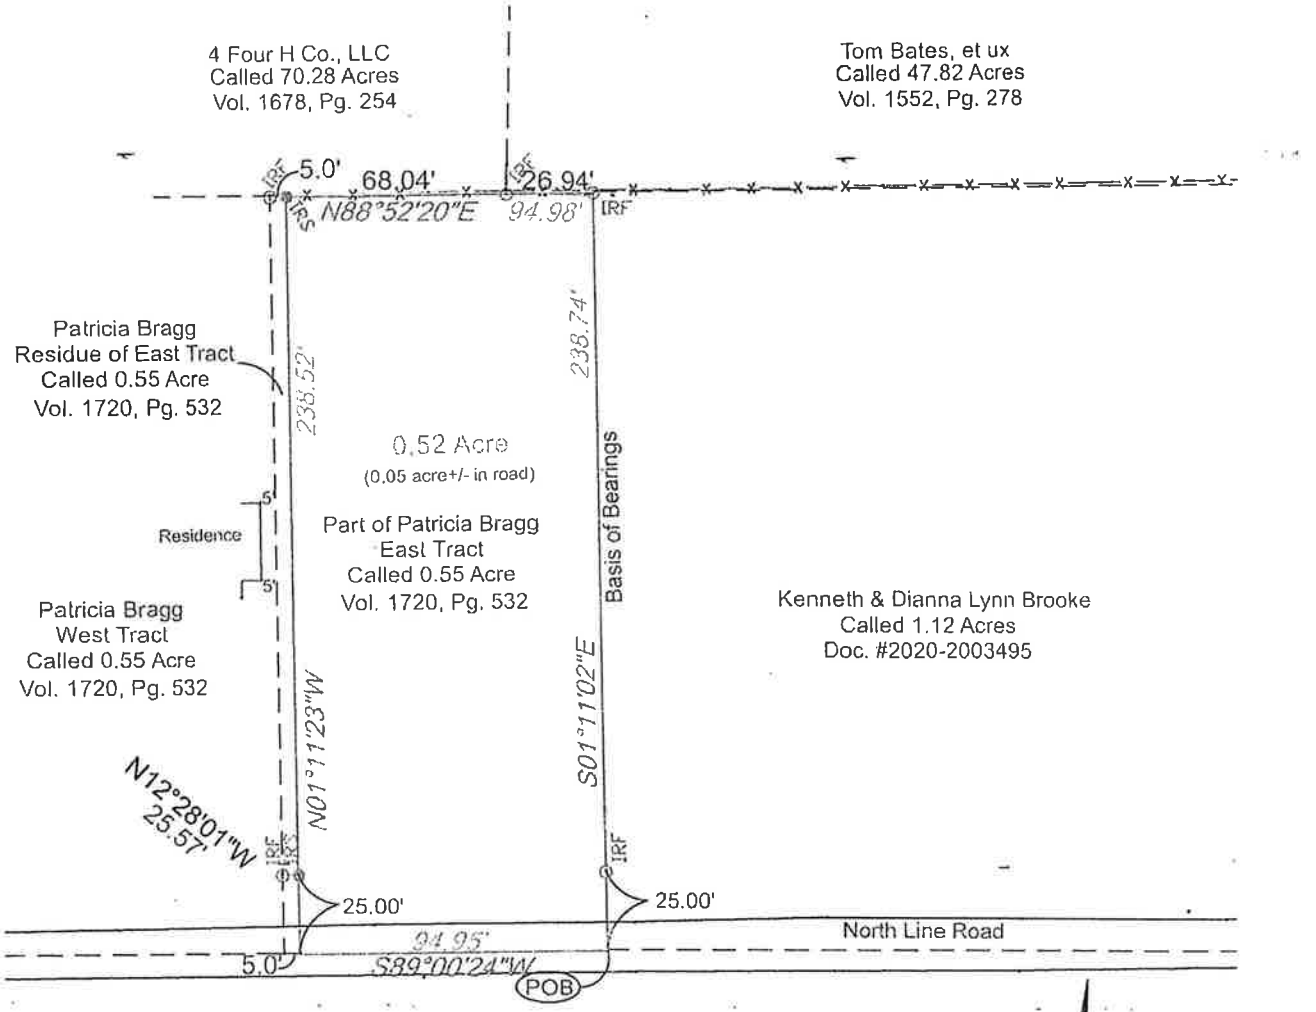

Legend

● IRS	sET 1/2" Iron Rod
○ IRF	Found Iron Rod
POB	Point of Beginning

Scale: 1" = 60'

The division of property by metes & bounds does not Conform to Local Goverment Code Chapter 212 & 232

I, Kirk Raymond, R.P.L.S., certify that this survey represents the results of an on the ground survey made by me or under my supervision during April 2021.

Kirk Raymond, R.P.L.S. 4957

STATE OF TEXAS
REGISTERED
Kirk Raymond
4957
PROFESSIONAL
LAND SURVEYOR

RAYMOND SURVEY & MAPPING
202 W. Brazos Street, Groesbeck, Texas 76642
rpls@embarqmail.com 254-729-5750

Drawn By: RC	Survey Plat of a 0.52 Acre Tract in the Thomas Middleton Survey, A-420, Freestone County, Texas.
Chk'd By: kr	
Date: 5-11-21	
Job No. 645073/219209	
Client Kenneth Brooke	

See attached fieldnotes

Title information was not provided at the time of survey

© 2021 Raymond Survey & Mapping
TBPLS FIRM# 10110902