Thomas P. Whitmore Survey, A-638
Freestone County, Texas

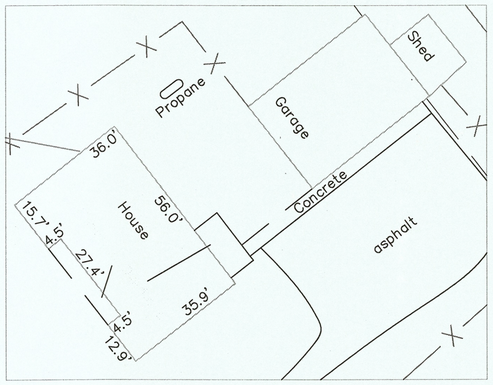

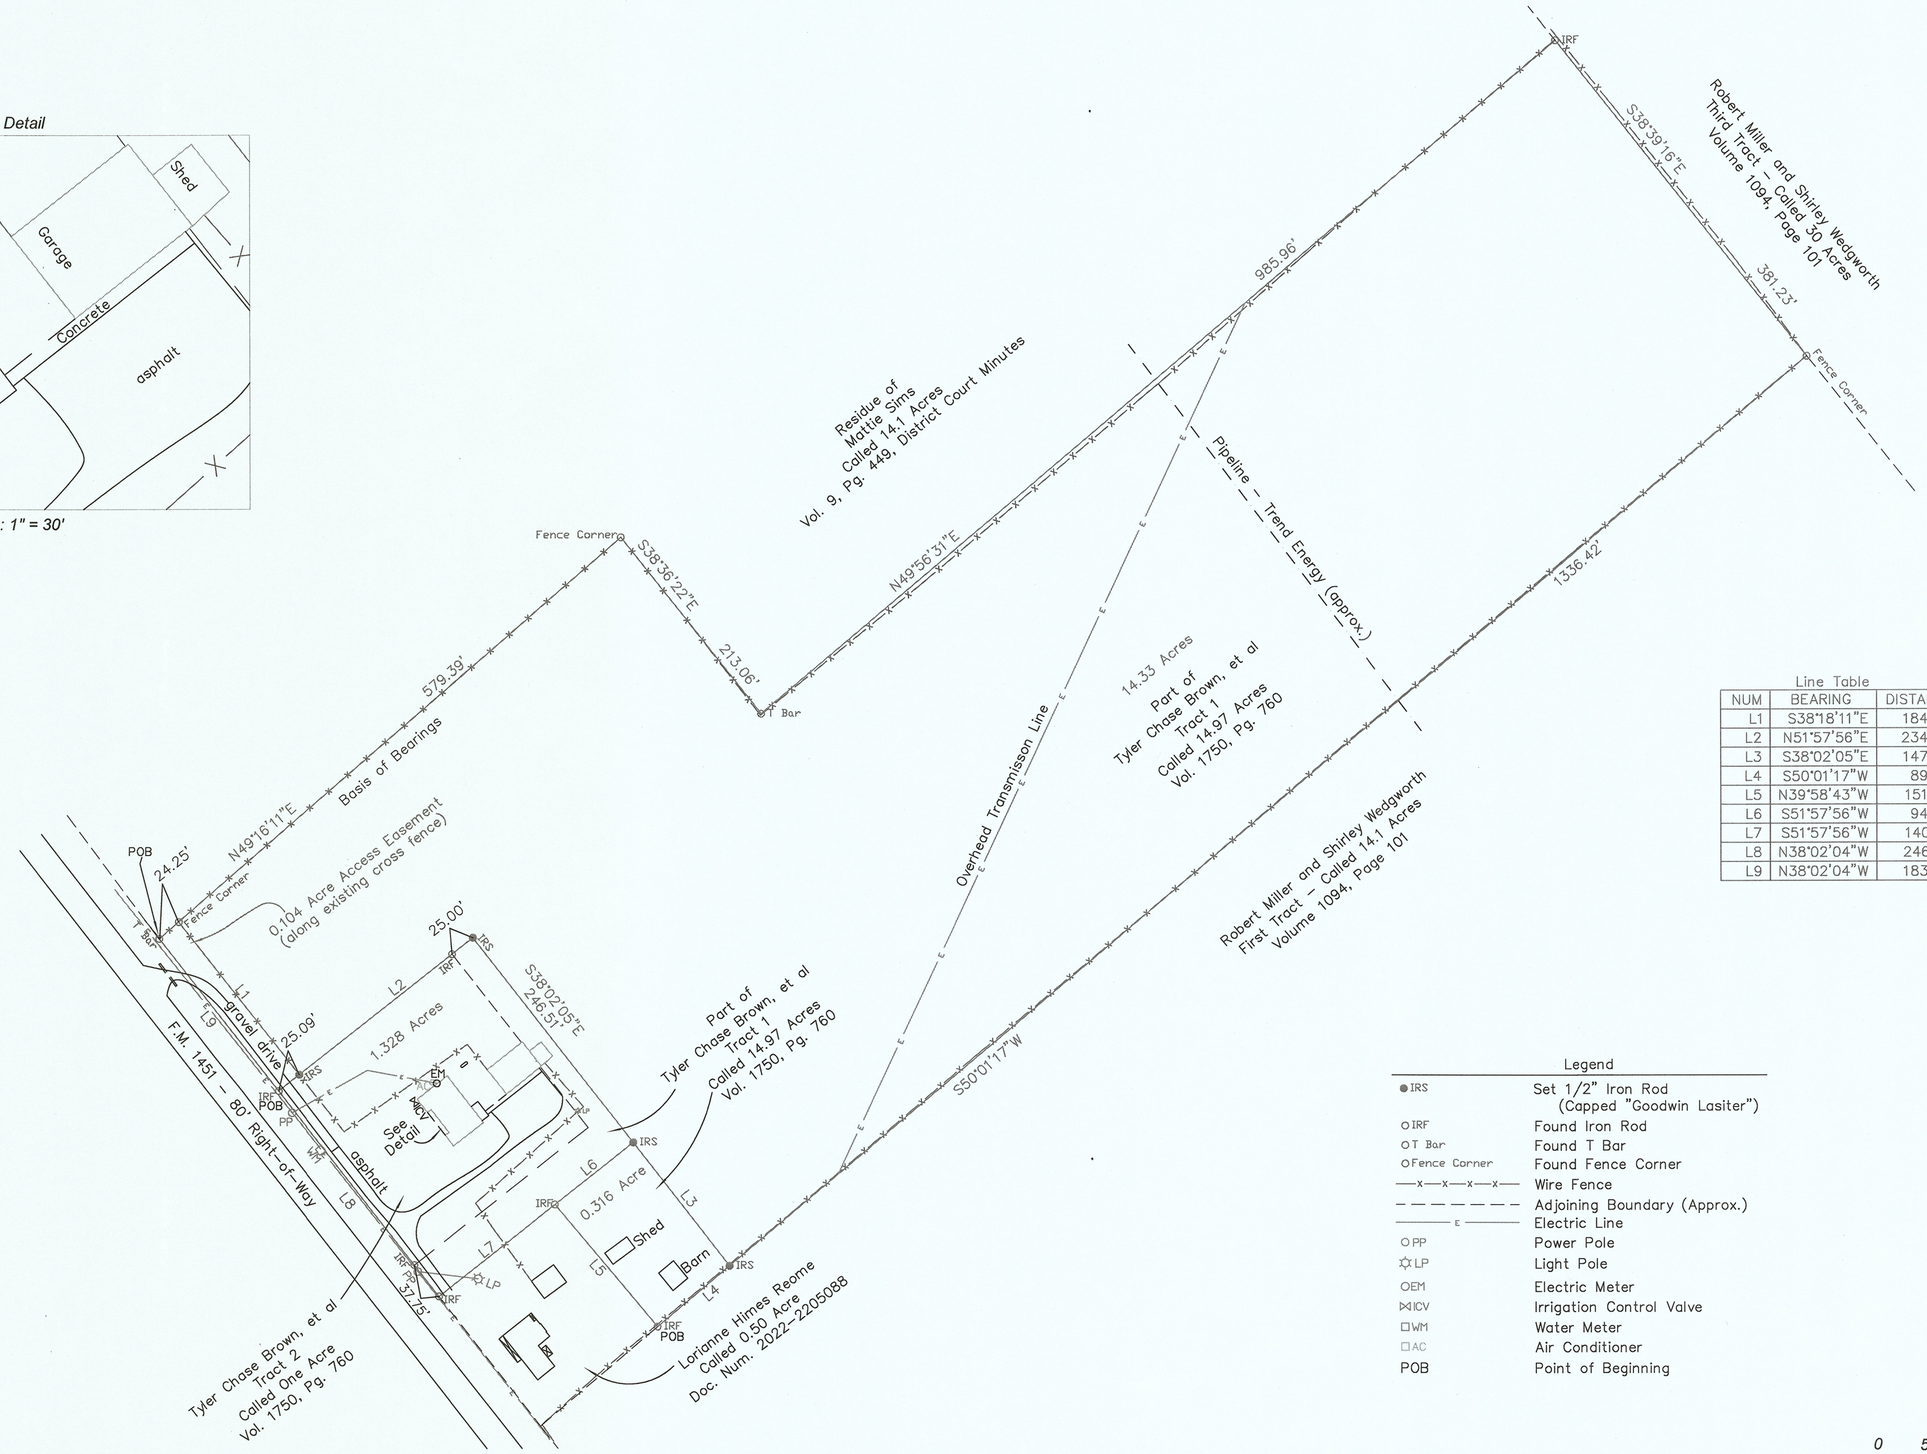

Line Table

NUM	BEARING	DISTANCE
L1	S38°18'11"E	184.20'
L2	N51°57'56"E	234.69'
L3	S38°02'05"E	147.97'
L4	S50°01'17"W	89.43'
L5	N39°58'43"W	151.09'
L6	S51°57'56"W	94.50'
L7	S51°57'56"W	140.19'
L8	N38°02'04"W	246.51'
L9	N38°02'04"W	183.05'

Legend

●IRS	Set 1/2" Iron Rod (Capped "Goodwin Lasiter")
○IRF	Found Iron Rod
○T Bar	Found T Bar
○Fence Corner	Found Fence Corner
—x—x—x—x—	Wire Fence
- - - - - - - -	Adjoining Boundary (Approx.)
——— E ———	Electric Line
○PP	Power Pole
☼LP	Light Pole
○EM	Electric Meter
⋈ICV	Irrigation Control Valve
□WM	Water Meter
□AC	Air Conditioner
POB	Point of Beginning

0 50 100 200

Scale: 1" = 100'

I, Michael Peterson, certify that this survey represents the results of an on the ground survey made by me or under my supervision during February 2025.

Michael Peterson, R.P.L.S. 6648

STATE OF TEXAS REGISTERED MICHAEL PETERSON 6648 PROFESSIONAL LAND SURVEYOR

See attached fieldnotes

Title information was not provided at the time of survey

The division of property by metes & bounds is subject to Local Goverment Code Chapter 212 & 232

RAYMOND SURVEY & MAPPING
202 W. Brazos Street, Groesbeck, Texas 76642
mpeterson@glstexas.com 254-729-5750

Drawn By: PA	Partition Plat of a 15.97 Acre Tract in the Thomas P. Whitmore Survey, A-638, Freestone County, Texas.
Chk'd By: MP	
Date: 02/19/2025	
Job No. 645836/25-10	
Client Andrew Collins	

© 2025 Raymond Survey & Mapping
TBPELS FIRM# 10110900

Z:\DWG\645836-2510.dwg