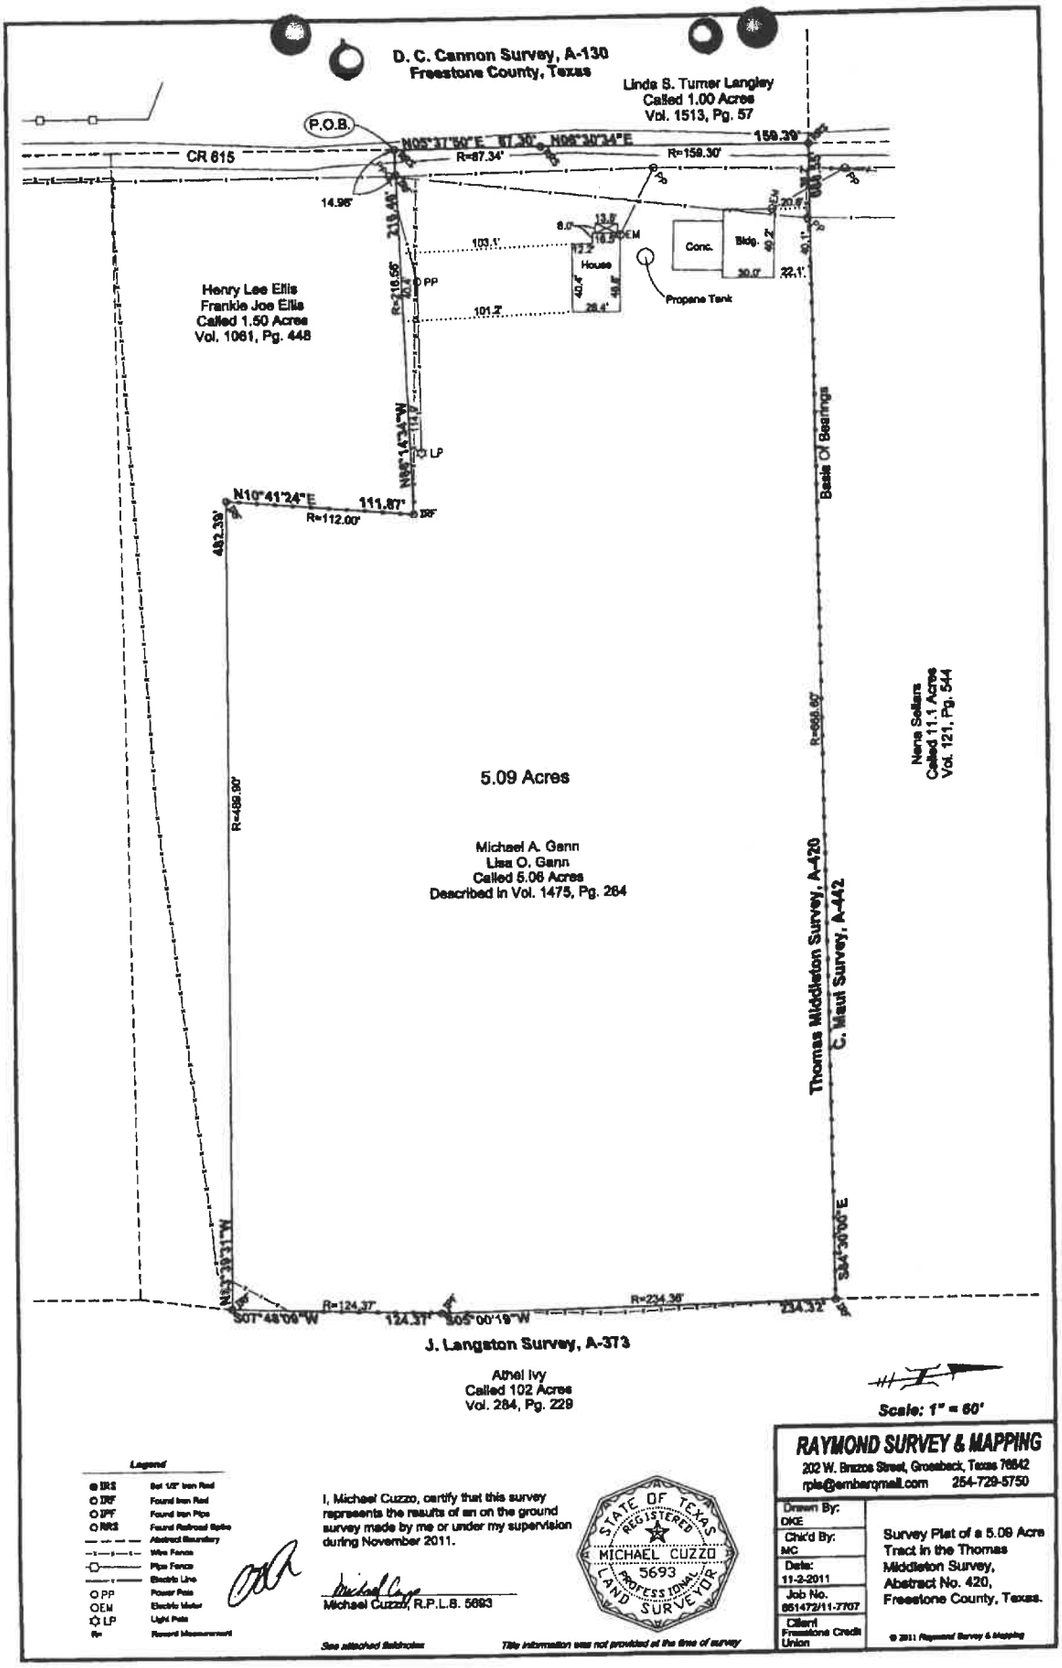


Scale: 1" = 60'

Legend

IRS	Set 1/2" Iron Rod
IRF	Found Iron Rod
IPF	Found Iron Pipe
RRS	Found Railroad Spike
	Abstract Boundary
	Wire Fence
	Pipe Fence
	Electric Line
PP	Power Pole
OEM	Electric Meter
LP	Light Pole
R=	Record Measurement

I, Michael Cuzzo, certify that this survey represents the results of an on the ground survey made by me or under my supervision during November 2011.

Michael Cuzzo, R.P.L.S. 5693

STATE OF TEXAS
REGISTERED
MICHAEL CUZZO
5693
PROFESSIONAL
LAND SURVEYOR

See attached Addendum

Title information was not provided at the time of survey

RAYMOND SURVEY & MAPPING
202 W. Brazos Street, Groesbeck, Texas 76642
rpls@embarqmail.com 254-729-5750

Drawn By: DKE	Survey Plat of a 5.09 Acre Tract in the Thomas Middleton Survey, Abstract No. 420, Freestone County, Texas.
Chk'd By: MC	
Date: 11-2-2011	
Job No. 851472/11-7707	
Client: Freestone Credit Union	

© 2011 Raymond Survey & Mapping